

REV DATE: 11/03/2025 15:50:46

REV: REVISION DESCRIPTION:

TOLERANCE
+/- 5mm



UNIT SPECIFICATION

FLAT SIDED CONSTRUCTION


Length:	6100mm	Width:	2440mm
Chain Guides:	NO	Lifting Points:	NO
Jack Leg Brackets:	NO	Jack Legs:	NO
Underdrawn:	YES	EZ Roof:	NO
Fork Pockets:	YES	Ladder Brackets:	NO
Unit Height:	2750mm	Internal Height:	2300mm

UNIT LINING

CEILING:
9.5mm (Wilkins White), 50mm Knauf Insulation
WALLS:
9.5mm (Wilkins White), 50mm Knauf Insulation
FLOOR:
Underdrawn cw 50mm Knauf Insulation18mm Plywood, Parquet Herringbone PolyFlor
TRIMS:
Black Sit On Coving, White Top Skirts

CLIENT:	ORD GROUP
DRAWING NAME:	Stack-22426 1 BED SLEEPER UNIT
DRAWING NO:	01
JOB NO:	
CUSTOMER SIGN OFF:	
QUALITY ASSURANCE	
DRAWN:	LC
TECHNICAL:	.
PRODUCTION:	.
SALES:	.
SCALE :	1 : 20

1 Floor Plan
1 : 20

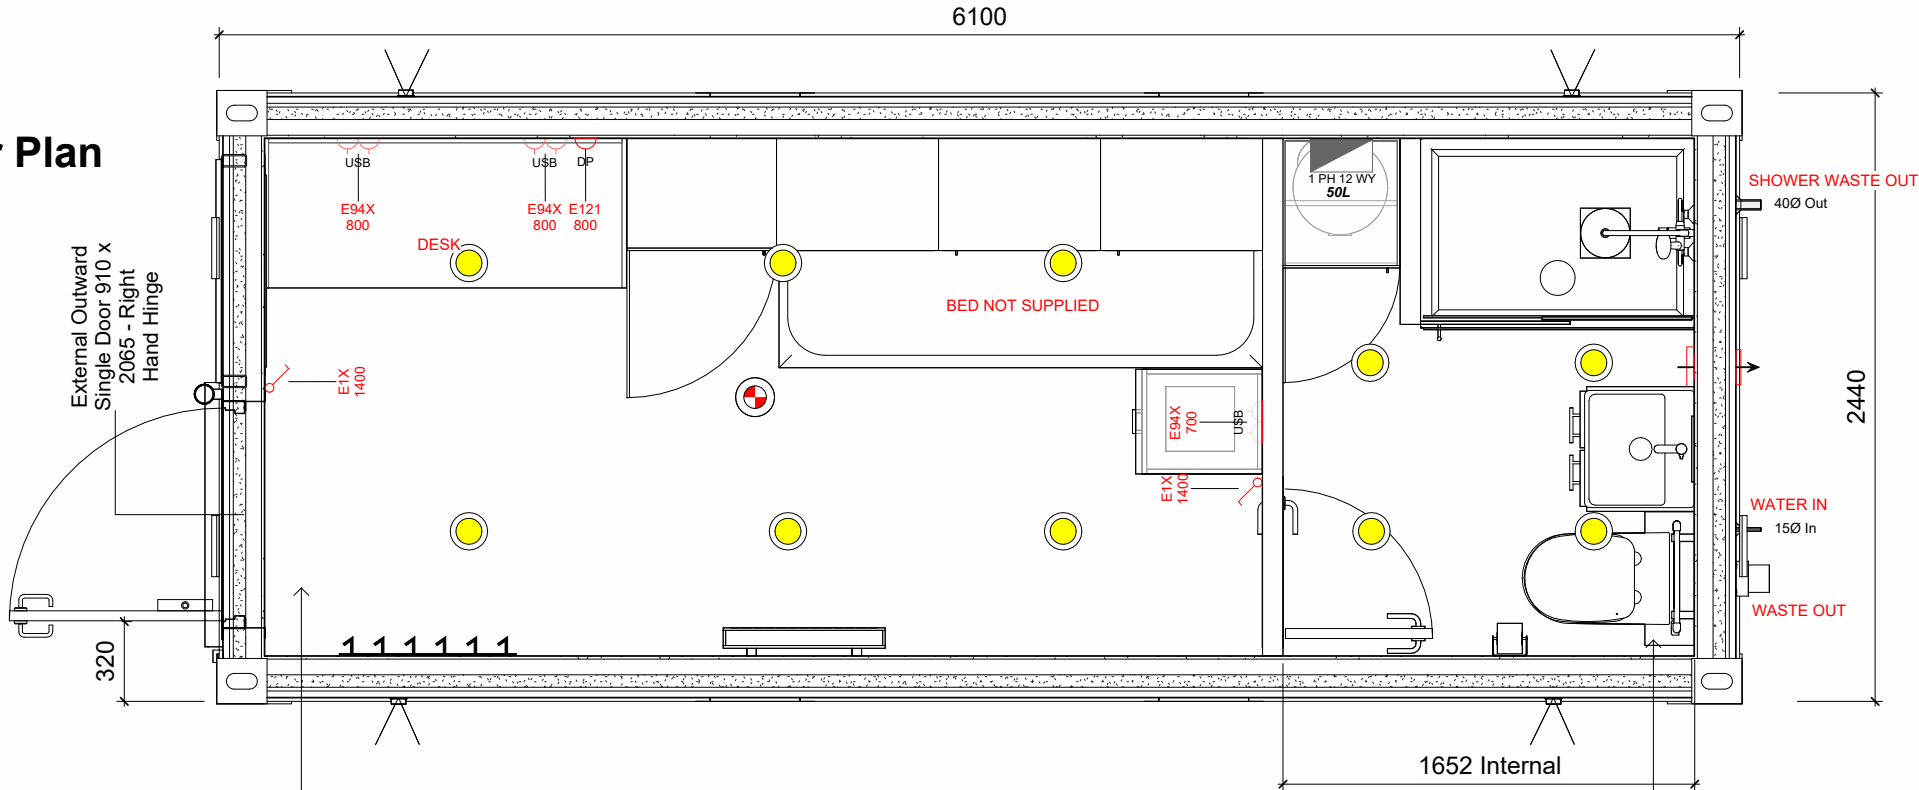


EACH BEDROOM CONSISTS OF:

- WARDROBE + 3 x OVERHEAD CUPBOARD
- 3 DOUBLE SOCKETS cw USB
- DESK
- 1x 400mm WIDE BEDSIDE TABLE

BATHROOM CONSISTS OF:

- 1100x760 SHOWER TRAY,SLIDING GLASS SCREEN, RAIN SHOWER HEAD, RAISED ON A 4" PLINTH.
- BASIN ON BATHROOM DOUBLE DOOR CABINET. SINGLE MIXER TAP, WITH 400mm WIDE x 500mm DEEP WALL MIRROR CENTERED.
- CHROME FINISH HEATED TOWEL RAIL
- 50L 3Kw BOILER TO FEED HOT WATER TO SINK, HAND BASIN & SHOWER, LOCATED IN THE LARGER CUPBOARD.
- 4" EXTRACTOR FAN

2 Sales Perspective..

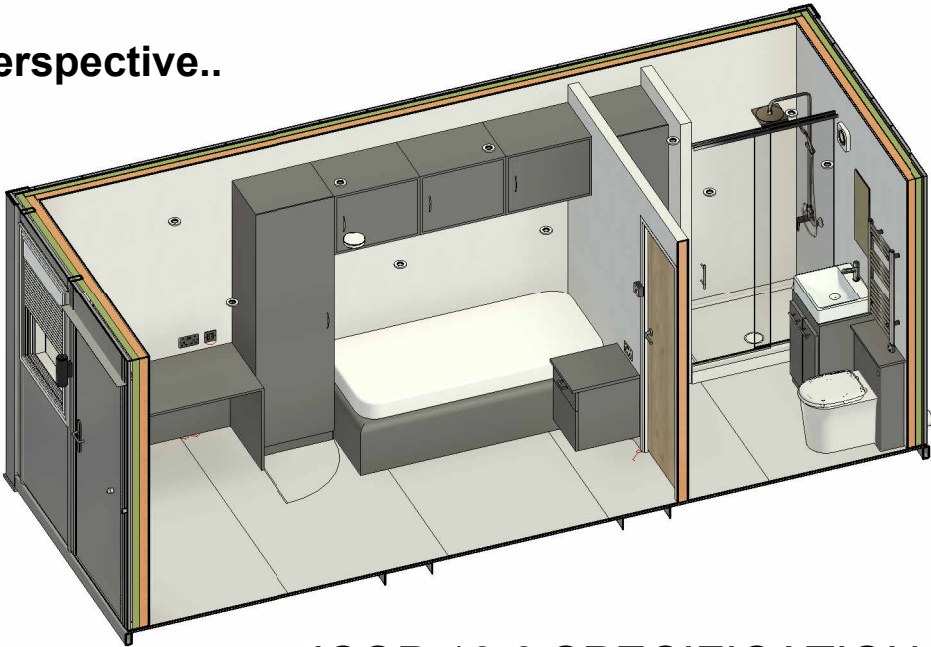

JCOP 13.6 SPECIFICATION