


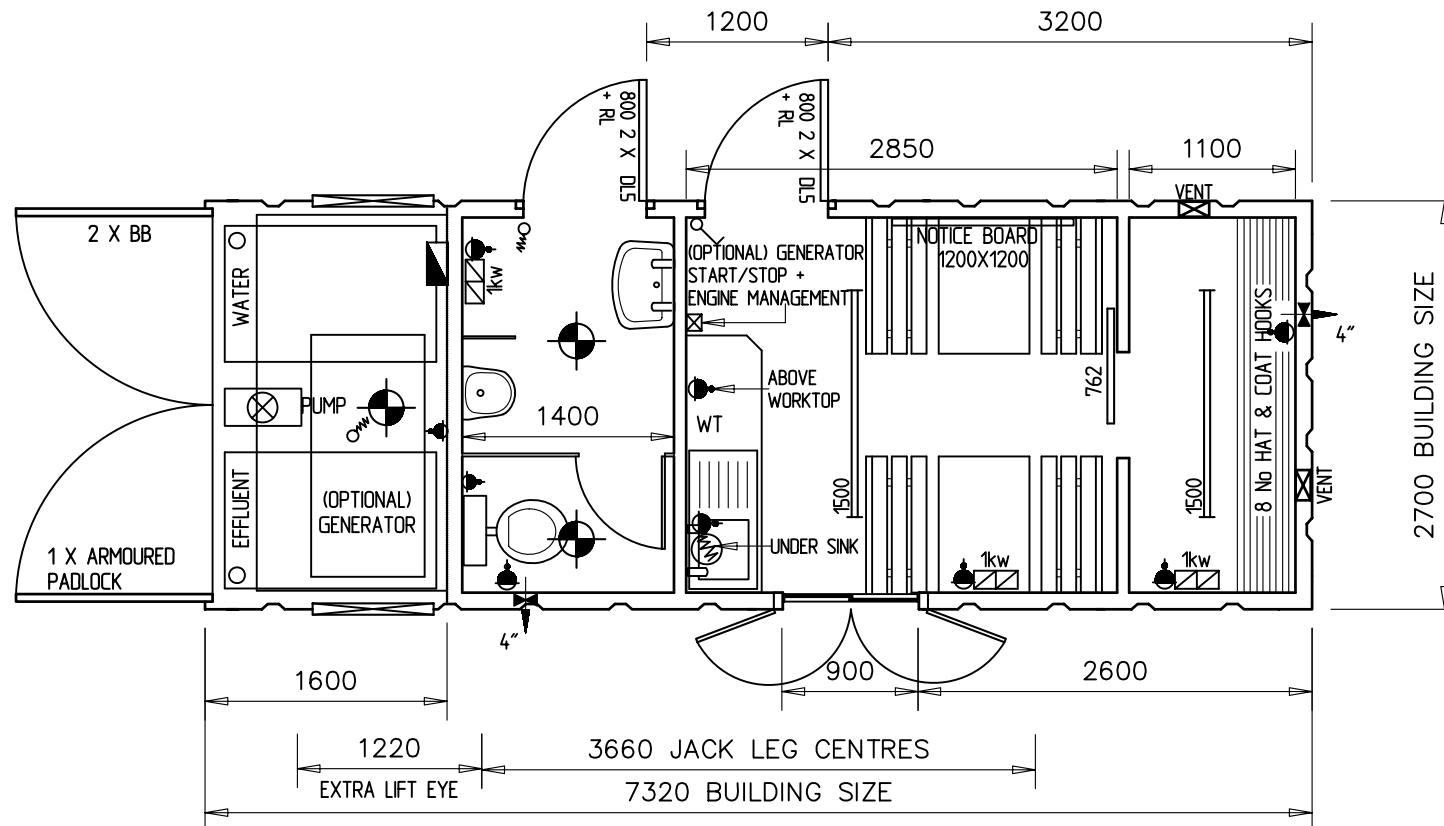

NOTES

- 800 X 550mm ALUMINIUM LOUVRE VENTS TO GENERATOR ROOM C/W BIRD MESH AND SECURITY BARS TO INTERNAL FACE OF AIR INLET.
- 550 LITRES, WASTE AND FRESH WATER TANKS TO BE FITTED WITH LEVEL GAUGES & DRAIN OFF POINT TO FRESH WATER.
- PARTITION TO GENERATOR ROOM TO BE FILLED WITH ROCKSIL INSULATION AND LINED WITH PERFORATED GALVANISED MESH TO HELP MINIMIZE ACOUSTIC TRANSFER.
- GENERATOR RATING 10KVA, 32AMPS MAX AT 230VOLTS. IF MORE POWER IS NEEDED, LARGER SET AVAILABLE. PLEASE CHECK CONSUMPTION. REMOTE START/STOP, LOAD TRANSFER SWITCH AND FULL ENGINE MANAGEMENT AND TIMER CONTROL ARE ALL AVAILABLE AS OPTIONAL EXTRAS. IF CLIENT SUPPLIES THE GENERATOR ETC, DETAILS SHOULD BE PROVIDED IN ORDER TO CLARIFY NECESSARY PROVISIONS.
- 1KW FAN HEATERS FITTED TO DRYING ROOM, WC AND CANTEEN

- H/L EXHAUST OUTLET CUT TO PREVENT WATER INGRESS FITTED FOR EXHAUST SYSTEM FROM GENERATOR.
- UNVENTED WATER HEATER FITTED UNDER STAINLESS STEEL SINK TO FEED SINK AND BASIN
- NON-CONCUSSIVE TAPS FITTED TO WASH HAND BASIN AND STAINLESS STEEL SINK TO REDUCE WATER USAGE.
- STAINLESS STEEL SINK TO BE INSET TYPE WITH PELMIT TO UNDERSIDE OF WORKTOP TO ALLOW STORAGE SPACE UNDER FOR DRINKING WATER TUBS
- WASTE WATER SYSTEM FED INTO HOLDING TANK VIA MACERATOR FITTED TO WC PAN.
- 2 No. 4" EXTRACTION FANS, ONE IN WC & ONE IN DRYING ROOM, CONTROLLED BY ASSOCIATED LIGHT SWITCHES.
- PIPE WORK LAGGING TO ALL COPPER PIPE WORK IN GENERATOR ROOM.
- 2No. HIGH LEVEL LOUVRE VENTS.
- UNIT COMPLETE WITH FORKLIFT TUNNELS
- COLOUR SPECIFICATION:- T.B.A.
- NO JACK LEGS REQUIRED

WEIGHTS C/W 10KVA GENERATOR

The details contained in this document are for indicative purposes only and the final specification and layout should be confirmed at time of order.
All information is subject to change without notice in line with the Company's policy of continuous product development and improvement.
This document must not be copied, reproduced, or distributed in any way without the express written permission of Alsim System Building Limited.



	DISTRIBUTION BOARD
	CONVECTOR HEATER
	TUBULAR HEATER
	HIGH LEVEL FAN HEATER
	FLUORESCENT LIGHT
	BULKHEAD LIGHT
	WATER HEATER
	13A TWIN SOCKET - LOW
	13A TWIN SOCKET - HIGH
	WALL LIGHT SWITCH
	PULL LIGHT SWITCH
	THERMOSTAT
	EXTRACTION FAN
	COOKER POINT
	SHOWER HEATER
	COAT HOOKS
	SLIDING WINDOW COMPLETE WITH SHUTTER
HL	HIGH LEVEL
TOV	TOP OPENING VENT
WT	WORKTOP
ML	MORTICE LOCK
BL	BATHROOM LOCK
DL5	5 LEVER DEADLOCK
RL	ROLLER LATCH
BB	BARREL BOLTS

UNLADEN WEIGHT (KG)	5050
MAXIMUM LADEN WEIGHT (KG)	7450
MAXIMUM LIFT WEIGHT (KG)	7450
Product Code 1-60-2409-00001	
Project 24' X 9' SOLO UNIT	
Title PLAN LAYOUT	
Date -	Scale 1 : 50
Drawing No. -	
Rev. -	