

FLAT SIDED CONSTRUCTION

Legend	
	Consumer Unit
	Light Switch
	Light Pull Switch
	240V Light c/w LED Bulb Recessed into Ceiling.
	LED Bulkhead Light
	Magna Wired Smoke Detectors c/w Battery Back Ups
	Hyco White Panel Heater c/w Thermostat & Timer 2kW Downflow Heater Ref. No. 704860
	Header Wireless Controller SLPB Ref. No. 704849
	3kW, Overahk, Instant Water Heater
	8.5kW Instant Electric Shower
	Shower Curtain
	Shower Pull Switch
	100mm Extraction Fan Tinned with Lights c/w Overrun

Lining Details

WALLS	WHITE GED PANEL, PLASTIC FITTED TO SHOWER TRAY AREAS, REMAINDER OF UNIT TO BE FITTED WITH WHITE SMOOTH FACED, 12.5mm PLASTERBOARD & 25mm SPRAY FOAM + 50mm INSULATION
CEILING	WHITE SMOOTH FACED, 12.5mm PLASTERBOARD, 25mm SPRAY FOAM + 50mm INSULATION
FLOOR	SLIP RESISTANT VINYL c/w CAP & CORE FACILITIES TO SHOWER ROOMS, REMAINDER OF UNIT TO BE FITTED WITH STANDARD VINYL FLOORING OVER 15mm PS TIMBER.
TRIMS	WHITE PLASTIC

PROFILED	
FLATSIDED	
Rev.	Date
Checked By: ix	Date
Amendment	ix/ix/ix
Drawn	DR
Date	14/09/22


Approved By:

Name:

Signature:

Date:

Dwg. No. S22130
Tab 1 of 2 - Plan
Do Not Scale

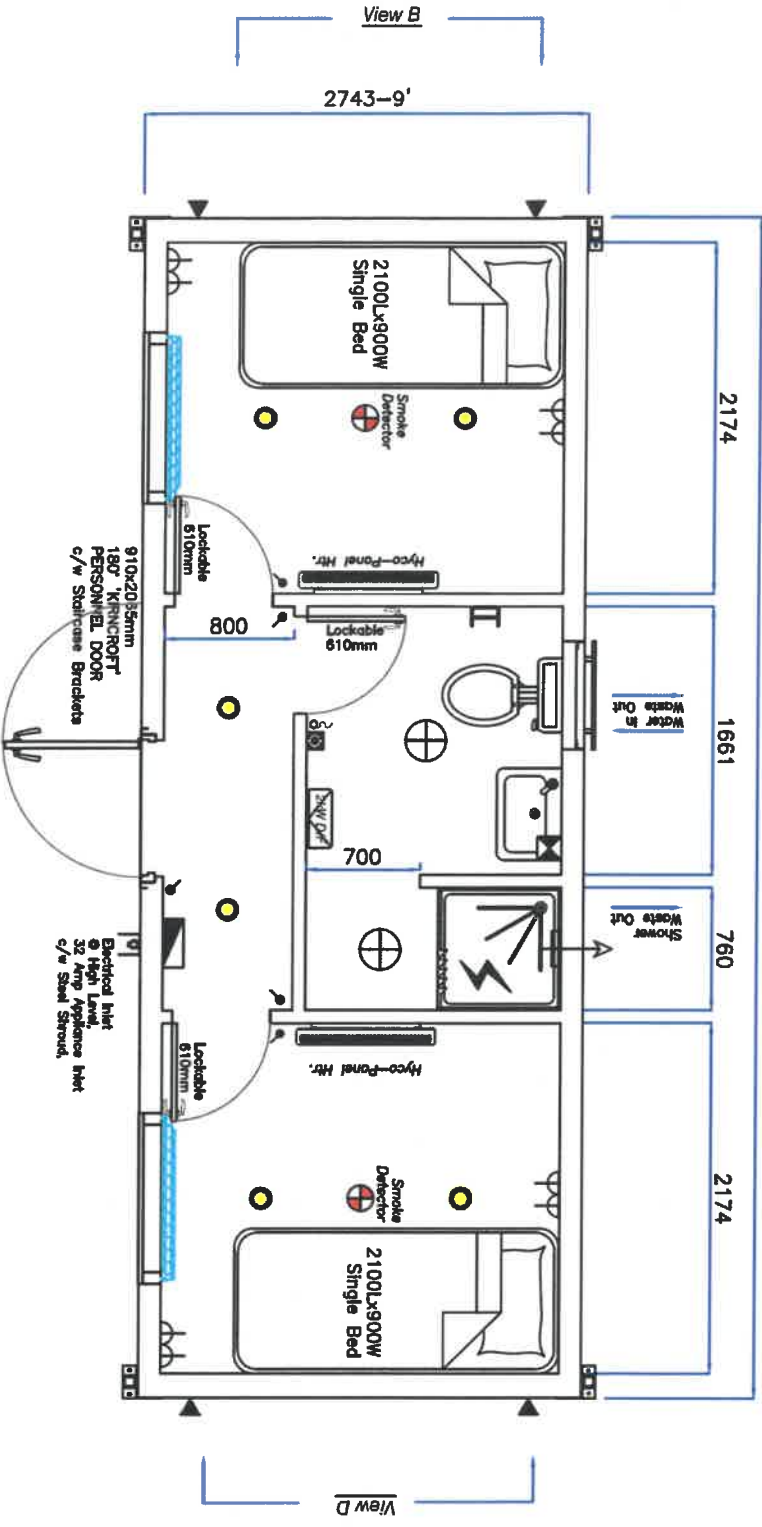


****PLEASE NOTE****
BOTTOM RAIL SIZE: 100x50x10.42kg/m P.F.C
TOP RAIL SIZE: 76x38x6.7kg/m P.F.C
BEARER SIZE: 76x50x3mm R.H.S
ROOF SUPPORTS: 2 OFF, 40x40x3mm S.H.S
915x615mm WHITE FRAMED, UPVC, DOUBLE GLAZED, TILT & TURN WINDOWS
610x305mm WHITE FRAMED, UPVC, F.O.V., DOUBLE GLAZED WINDOWS c/w OBBSCURE GLASS & STEEL MESH GUARDS.
FORK TUNNEL CENTRES @ 1800mm.
HEAVY DUTY JACKLESS FITTED TO CORNER PILLARS SEE M2064 FOR DETAILS
VERTICAL BLINDS FITTED TO BOTH BEDROOM WINDOWS

Title:
A/C
7319 L x 2743 W x 2500 H (24'x9'x8'), Sleeper

FLAT SIDED CONSTRUCTION


View B

2743--9'

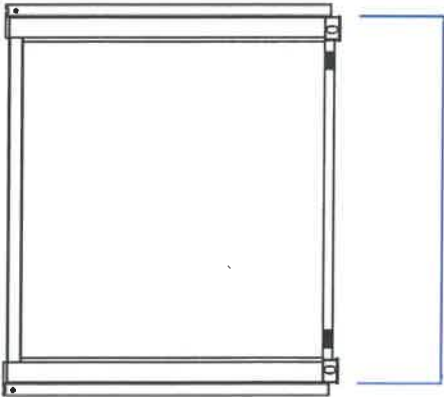


View A


7319--24'

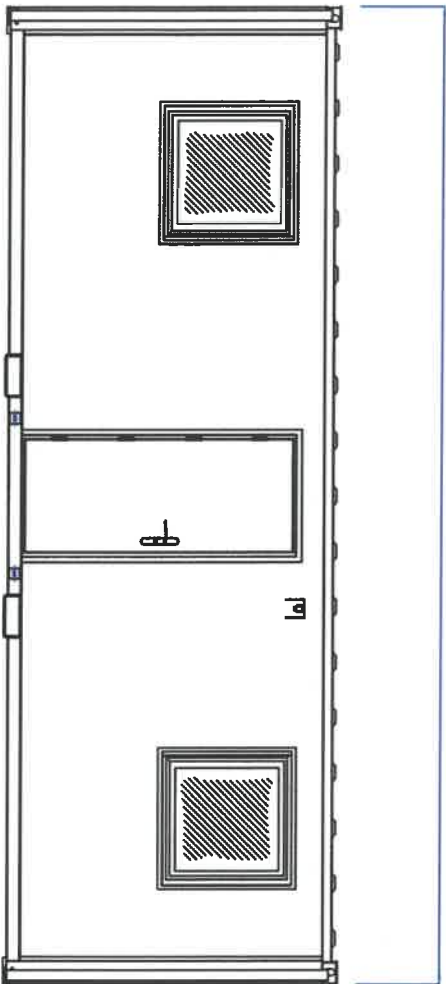

View D

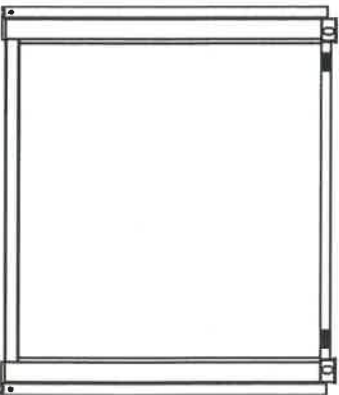

View C

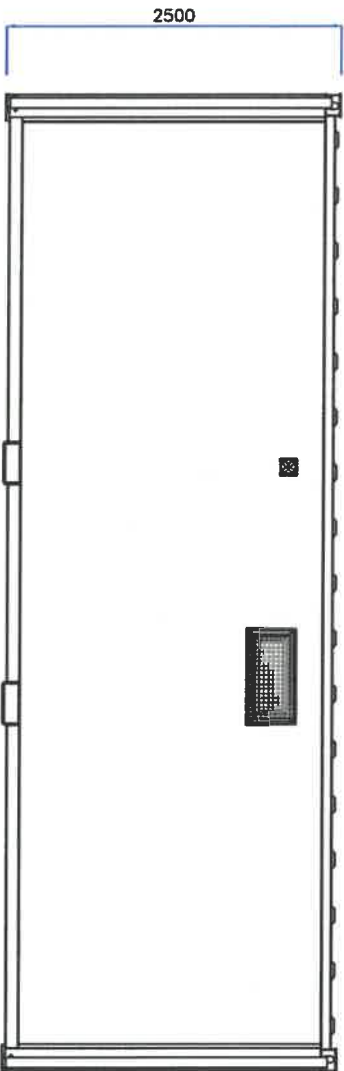

PROFILED			
FLATSIDED		✓	
Rev.	Date		
Checked By: <i>xx</i>	Date	<i>xx/xx/xx</i>	
Amendment Details			
Drawn	DR	Date	14/08/22

Approved By:

Name:

Signature:

Date:

Title:

AJC

7319 L x 2743 W x 2500 H (24'x9'x8'), Sleeper