


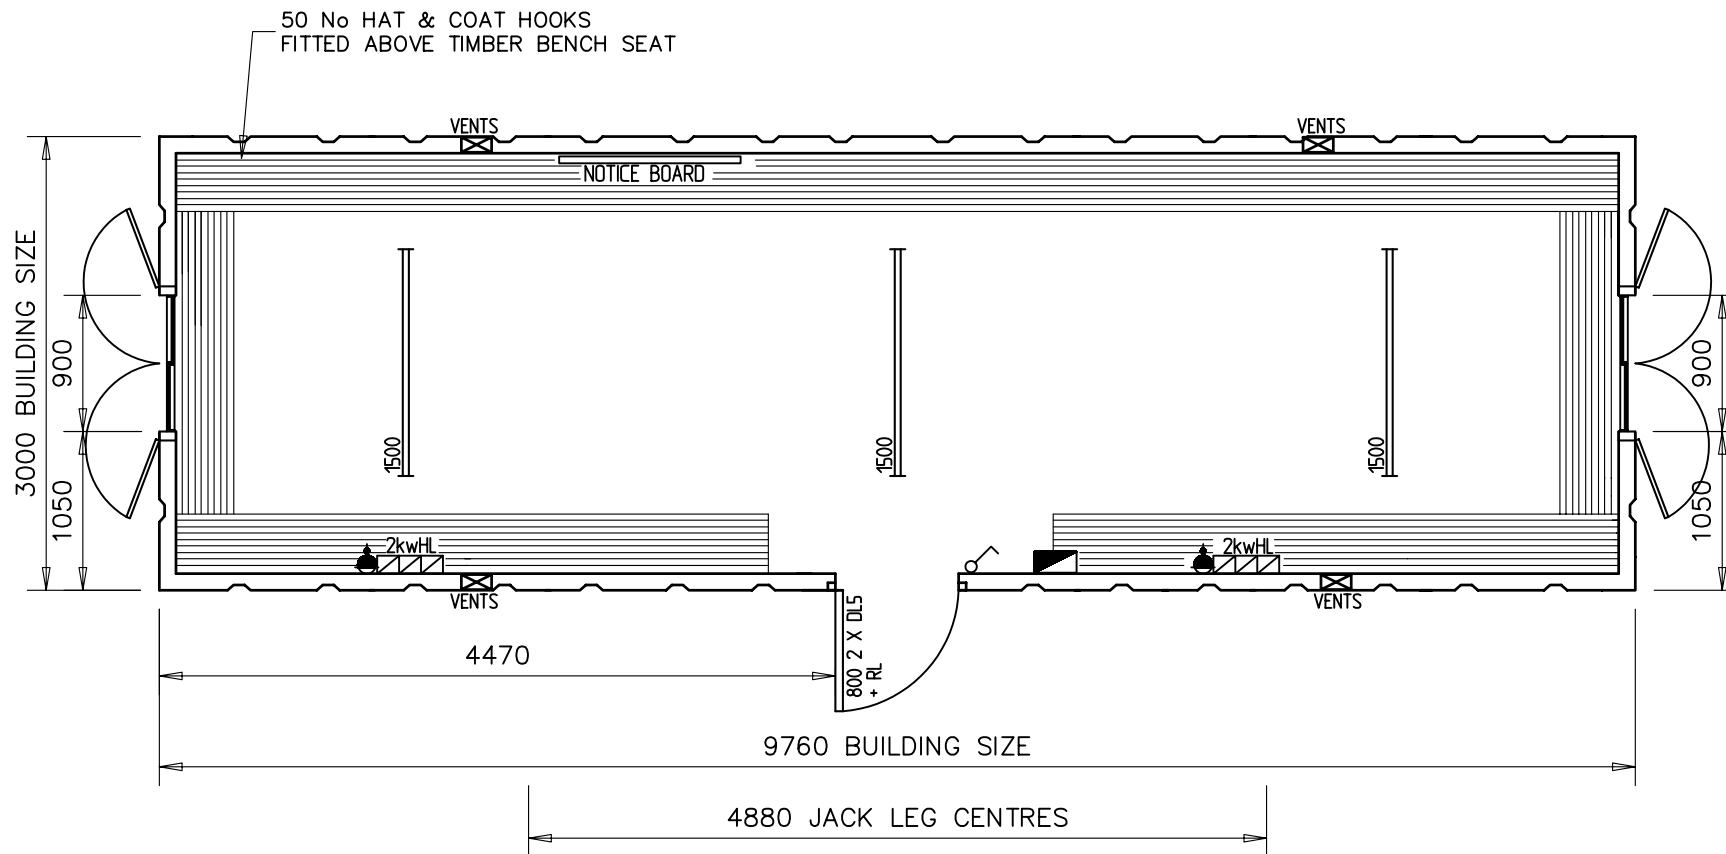

NOTES

1. COLOUR SPECIFICATION:-
2. 8No. LOUVRE VENTS (4 HIGH, 4 LOW)
3. UNIT COMPLETE WITH FORKLIFT TUNNELS
4. NO JACK LEGS REQUIRED

The details contained in this document are for indicative purposes only and the final specification and layout should be confirmed at time of order.
All information is subject to change without notice in line with the Company's policy of continuous product development and improvement.
This document must not be copied, reproduced, or distributed in any way without the express written permission of Alsim System Building Limited.

	DISTRIBUTION BOARD
	CONVECTOR HEATER
	TUBULAR HEATER
	HIGH LEVEL FAN HEATER
	FLUORESCENT LIGHT
	BULKHEAD LIGHT
	WATER HEATER
	13A TWIN SOCKET - LOW
	13A TWIN SOCKET - HIGH
	WALL LIGHT SWITCH
	PULL LIGHT SWITCH
	THERMOSTAT
	EXTRACTION FAN
	COOKER POINT
	SHOWER HEATER
	COAT HOOKS
	SLIDING WINDOW COMPLETE WITH SHUTTER
HL	HIGH LEVEL
TOV	TOP OPENING VENT
WT	WORKTOP
ML	MORTICE LOCK
BL	BATHROOM LOCK
DL5	5 LEVER DEADLOCK
RL	ROLLER LATCH
BB	BARREL BOLTS

UNLADEN WEIGHT (KG)	4300
MAXIMUM LADEN WEIGHT (KG)	8725
MAXIMUM LIFT WEIGHT (KG)	8000

Product Code	1-40-3210-00001
--------------	-----------------

Project	32' X 10' STEEL DRYING ROOM UNIT
---------	----------------------------------

Title	PLAN LAYOUT
-------	-------------

Date	Scale	Drawn By
-	1 : 50	-
Drawing No.	Rev.	
-	-	